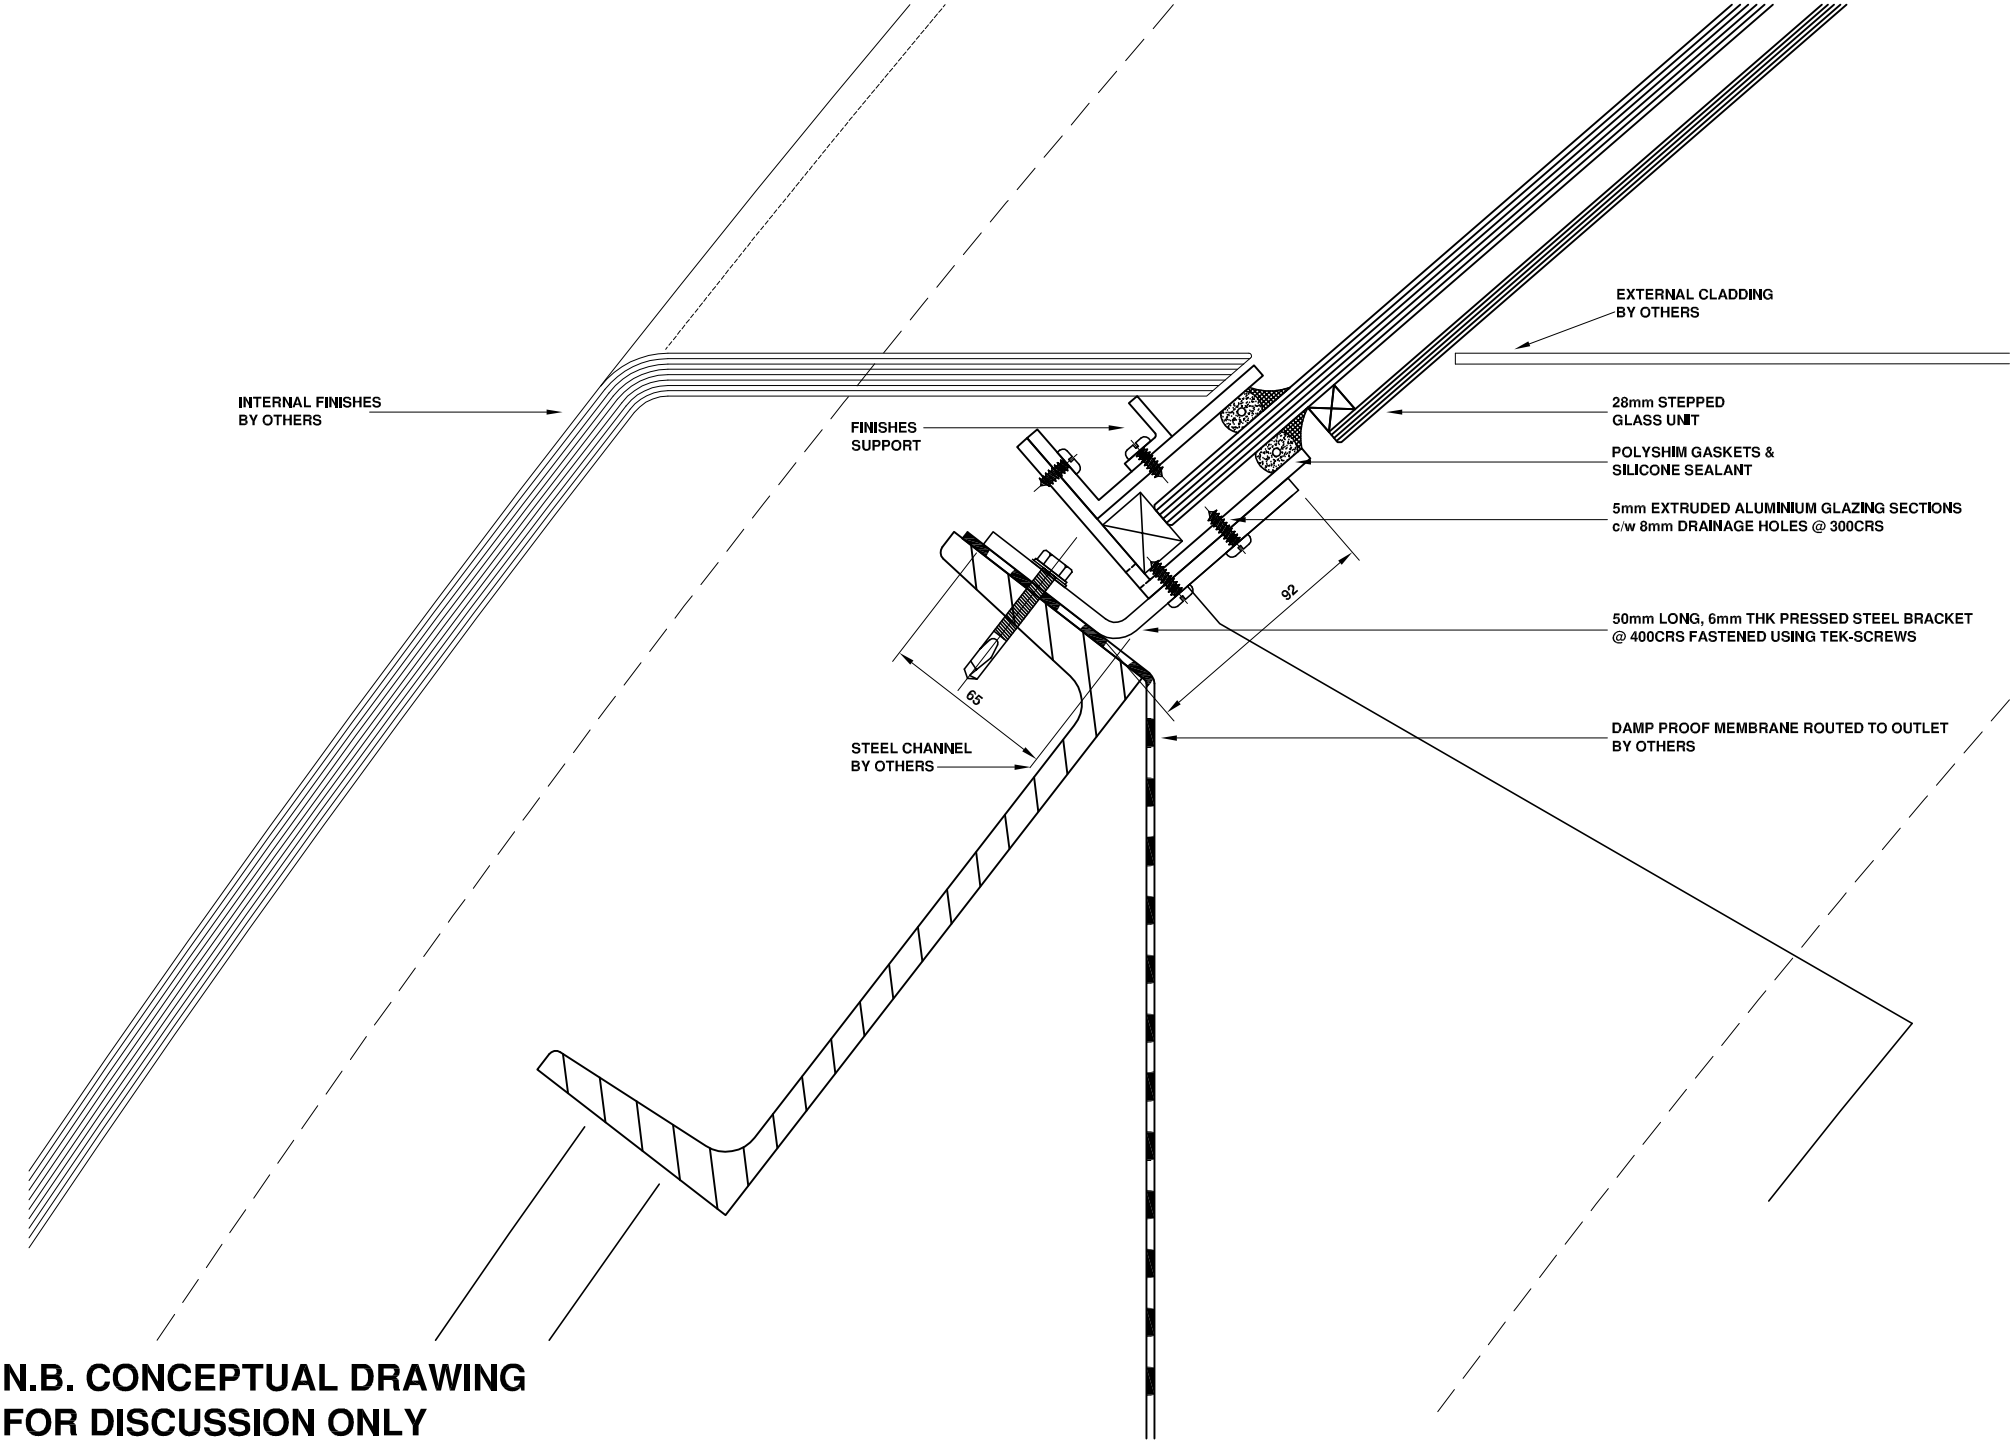

N.B. CONCEPTUAL DRAWING
FOR DISCUSSION ONLY

REV	DATE	DRAWN BY	CHECKED BY	REVISION

CLIENT

PROJECT
TERMINAL BUILDING
FARNBOROUGH AIRPORT

SUBJECT

TITLE
TYPICAL CILL
CONCEPTUAL DETAIL

DRAWN	CHECKED	DATE	SCALE
GKDC	–	30/10/2003	1:2@A3

PROJECT No.	DRAWING No.	REVISION	SIZE
28038	D02	-	A3