SPECIFICATION NOTES

1. 15mm thk CLEAR SECURIPOINT GLASS (SECURIPOINT IS TOUGHENED & HEAT SOAK TESTED.)
2. ALUMINIUM PERIMETER CHANNELS ETC. TO BE P.P.C. RAL 9006
3. SPIDER GLASS SEM10 (HALF BRACKETS) WITH SSM1519R BOLT FITTINGS BOTH TO BE STAINLESS STEEL GRADE 316
4. ARCHITECT PLEASE CHECK ALL DIMENSIONS & LEVELS

PLEASE NOTE
READ IN CONJUNCTION WITH PLAN DRAWING 611-P-001.

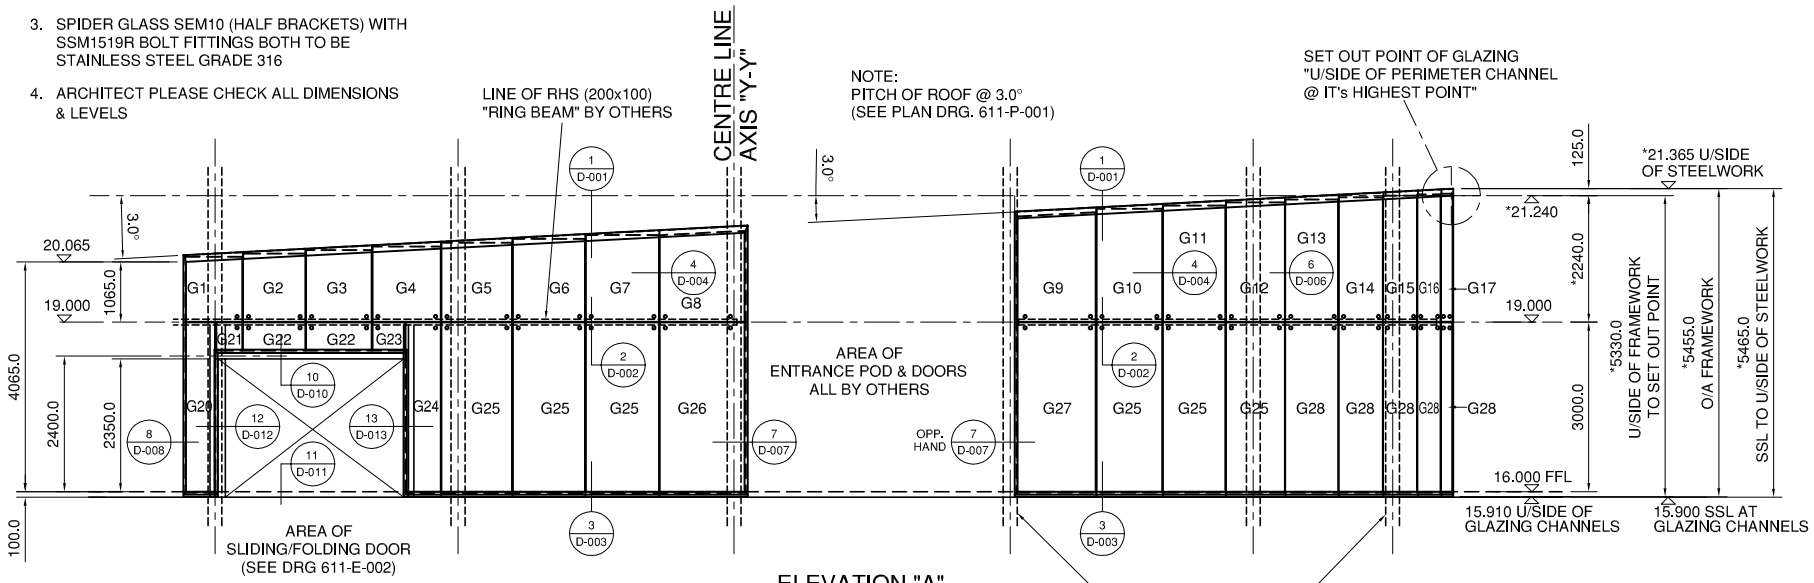

ELEVATION "A"

NOTE:
STEEL GOALPOST FRAME (200x100 RHS) AROUND SLIDING/FOLDING DOOR BY OTHERS

PLEASE NOTE

DIMENSIONS & LEVELS PREFIXED BY * (e.g. LEVEL *21.365) ARE DIMENSIONS/LEVELS TAKEN TO THE HIGHEST POINT OF THE GLAZING (ROOF IS PITCHED @ 3.0°)

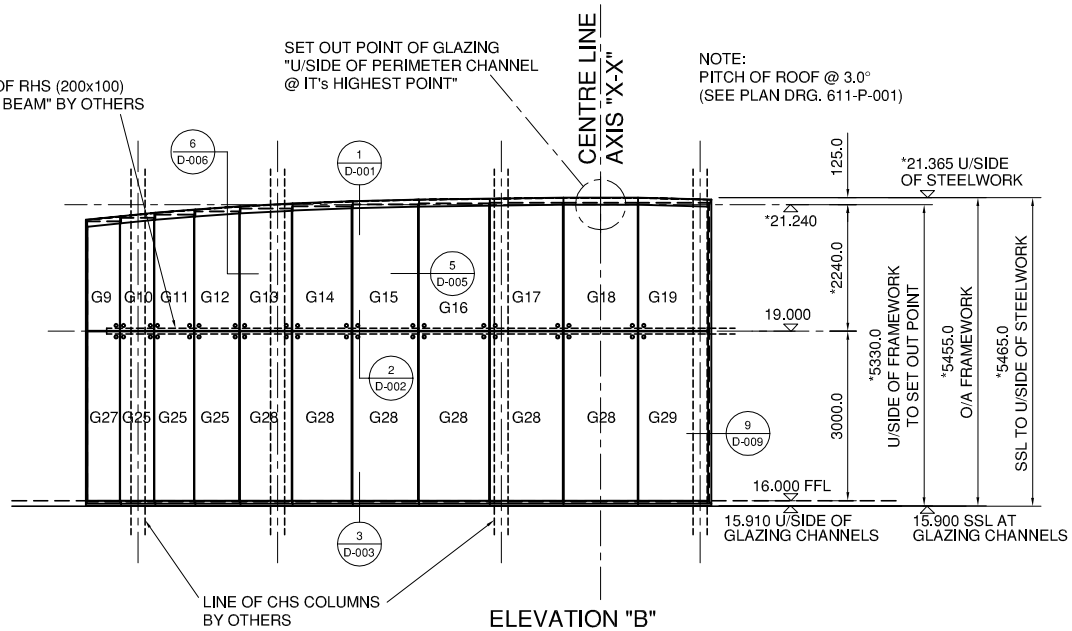

ELEVATION "B"

REV. D - DIMENSIONS/LEVEL ADDED - 6.5.99
REV. C - GLASS REFS. ADDED - 28.4.99
REV. B - TO REVISED SETTING OUT - 14.4.99
REV. A - AS ARCHITECT'S COMMENTS - 17.3.99

ARCHITECTURAL SYSTEMS	
CUSTOMER. LEXUS DESIGN SERVICES	
SITE/CONTRACT. LEXUS, BRISTOL	
TITLE. MAIN GLAZING - ELEVATIONS	
DATE. 3.3.99 / SCALE. 1:100	DRG No. 611-E-001 D
DRAWN. GKDC / CHECKED.	
ALUMINIUM FINISHED.	
ALL ELEVATIONS VIEWED FROM OUTSIDE UNLESS OTHERWISE STATED	